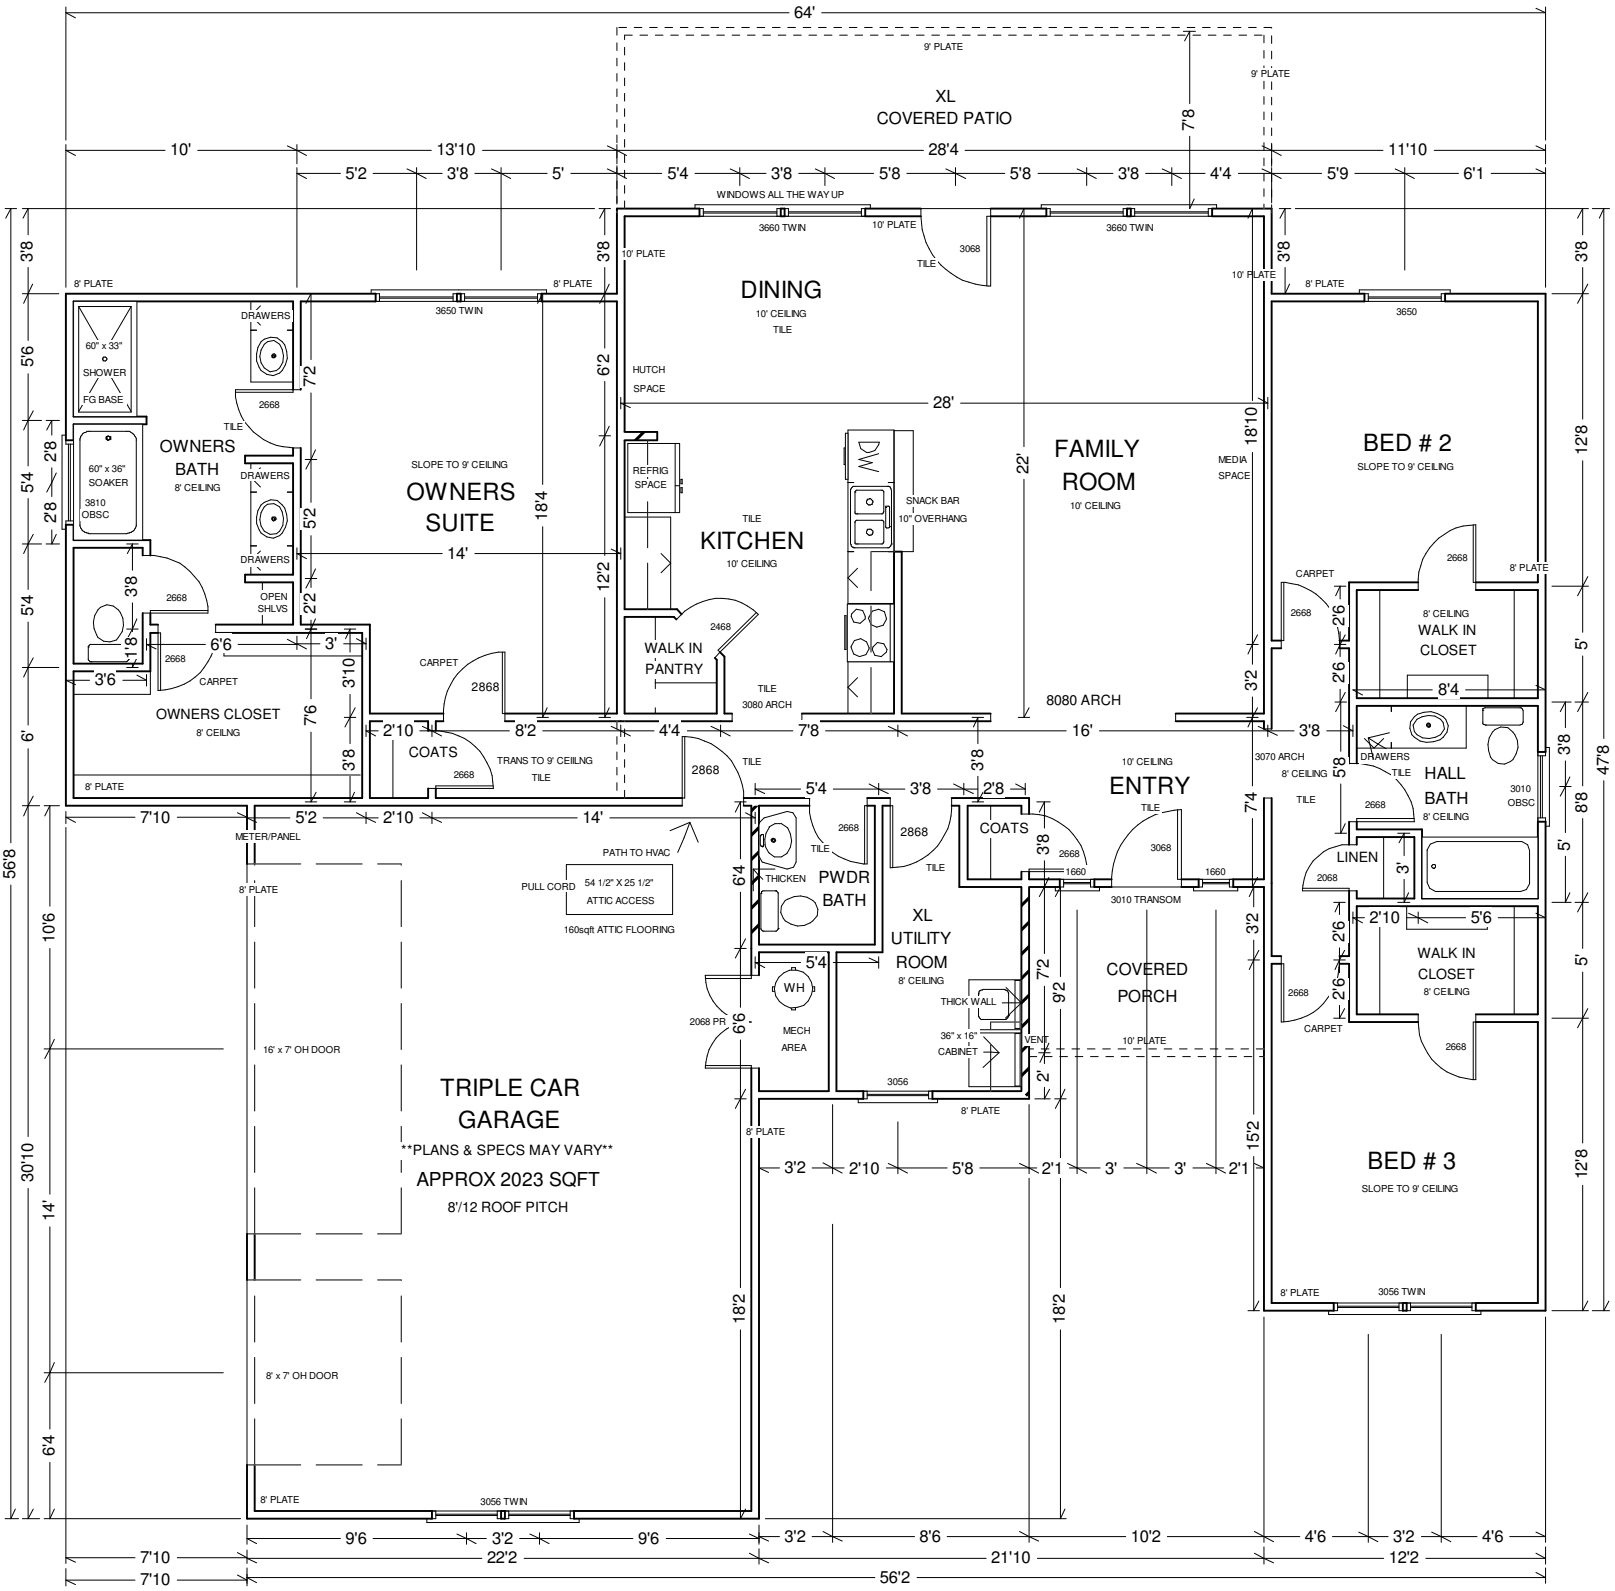

1979 DERBY LANE