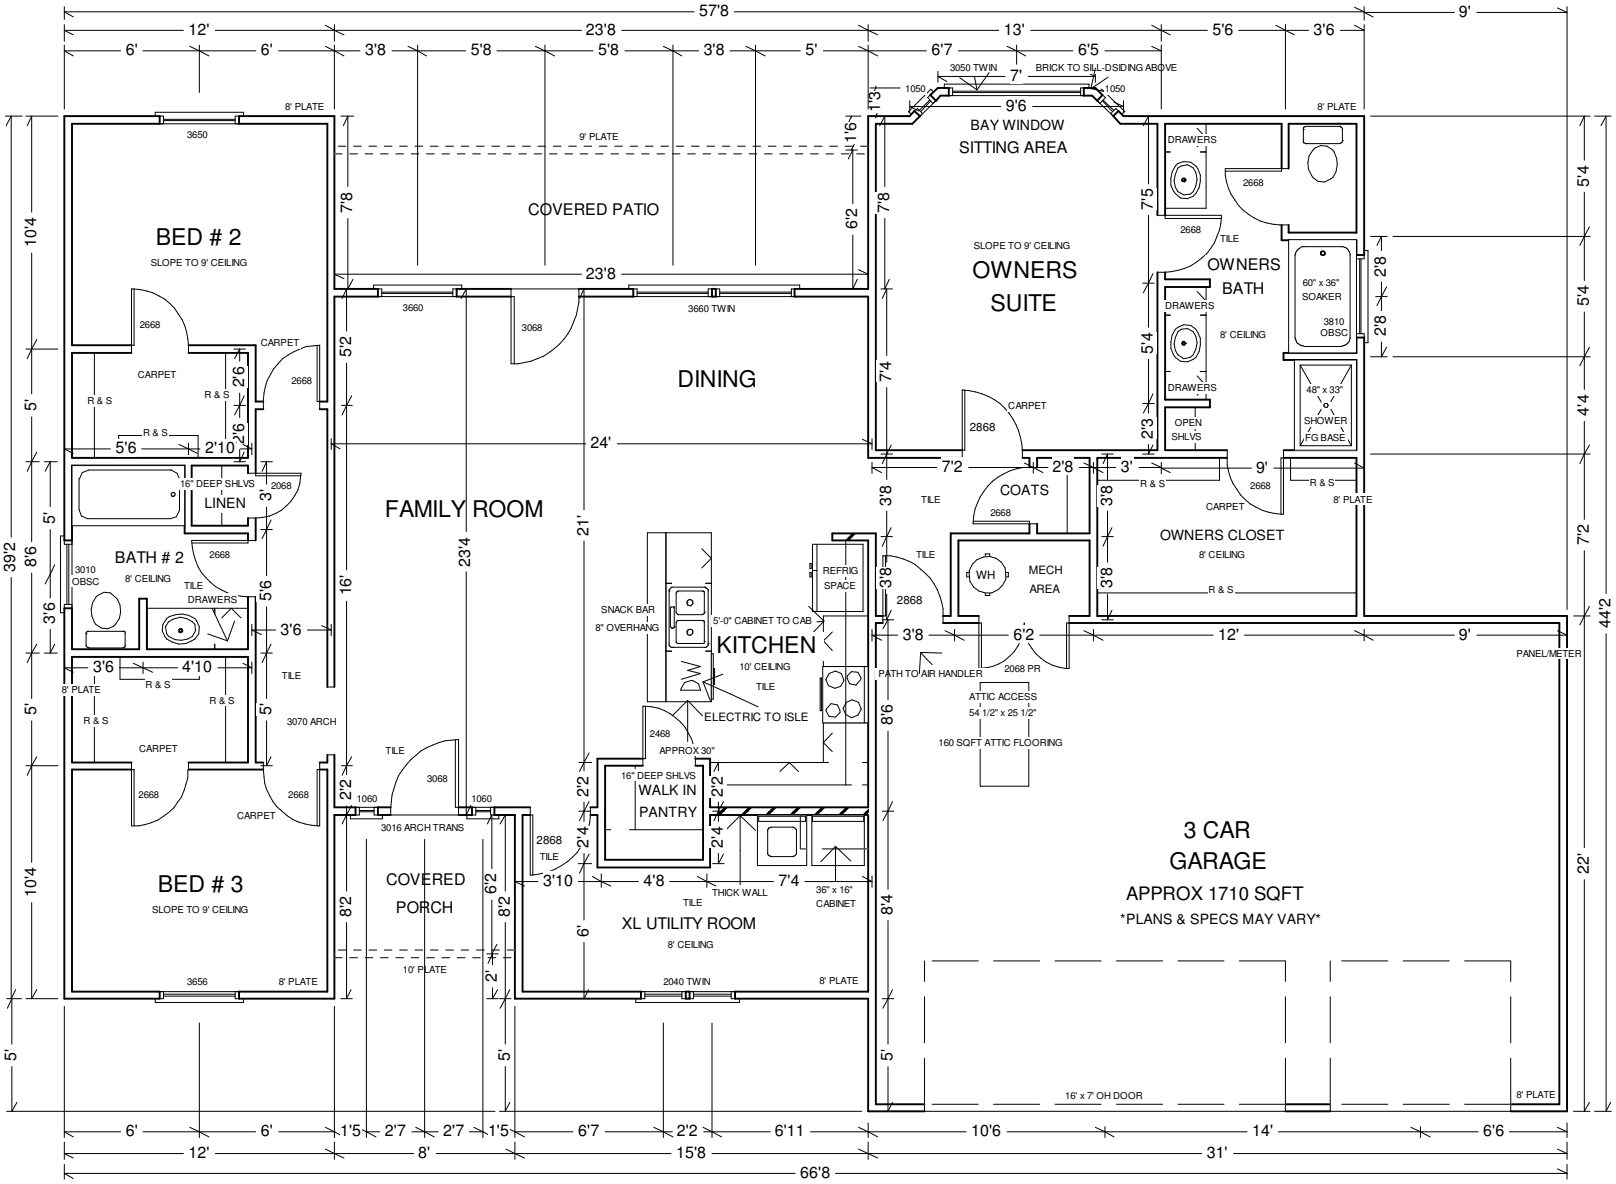

1997 SOUTHERN TRACE LANE